


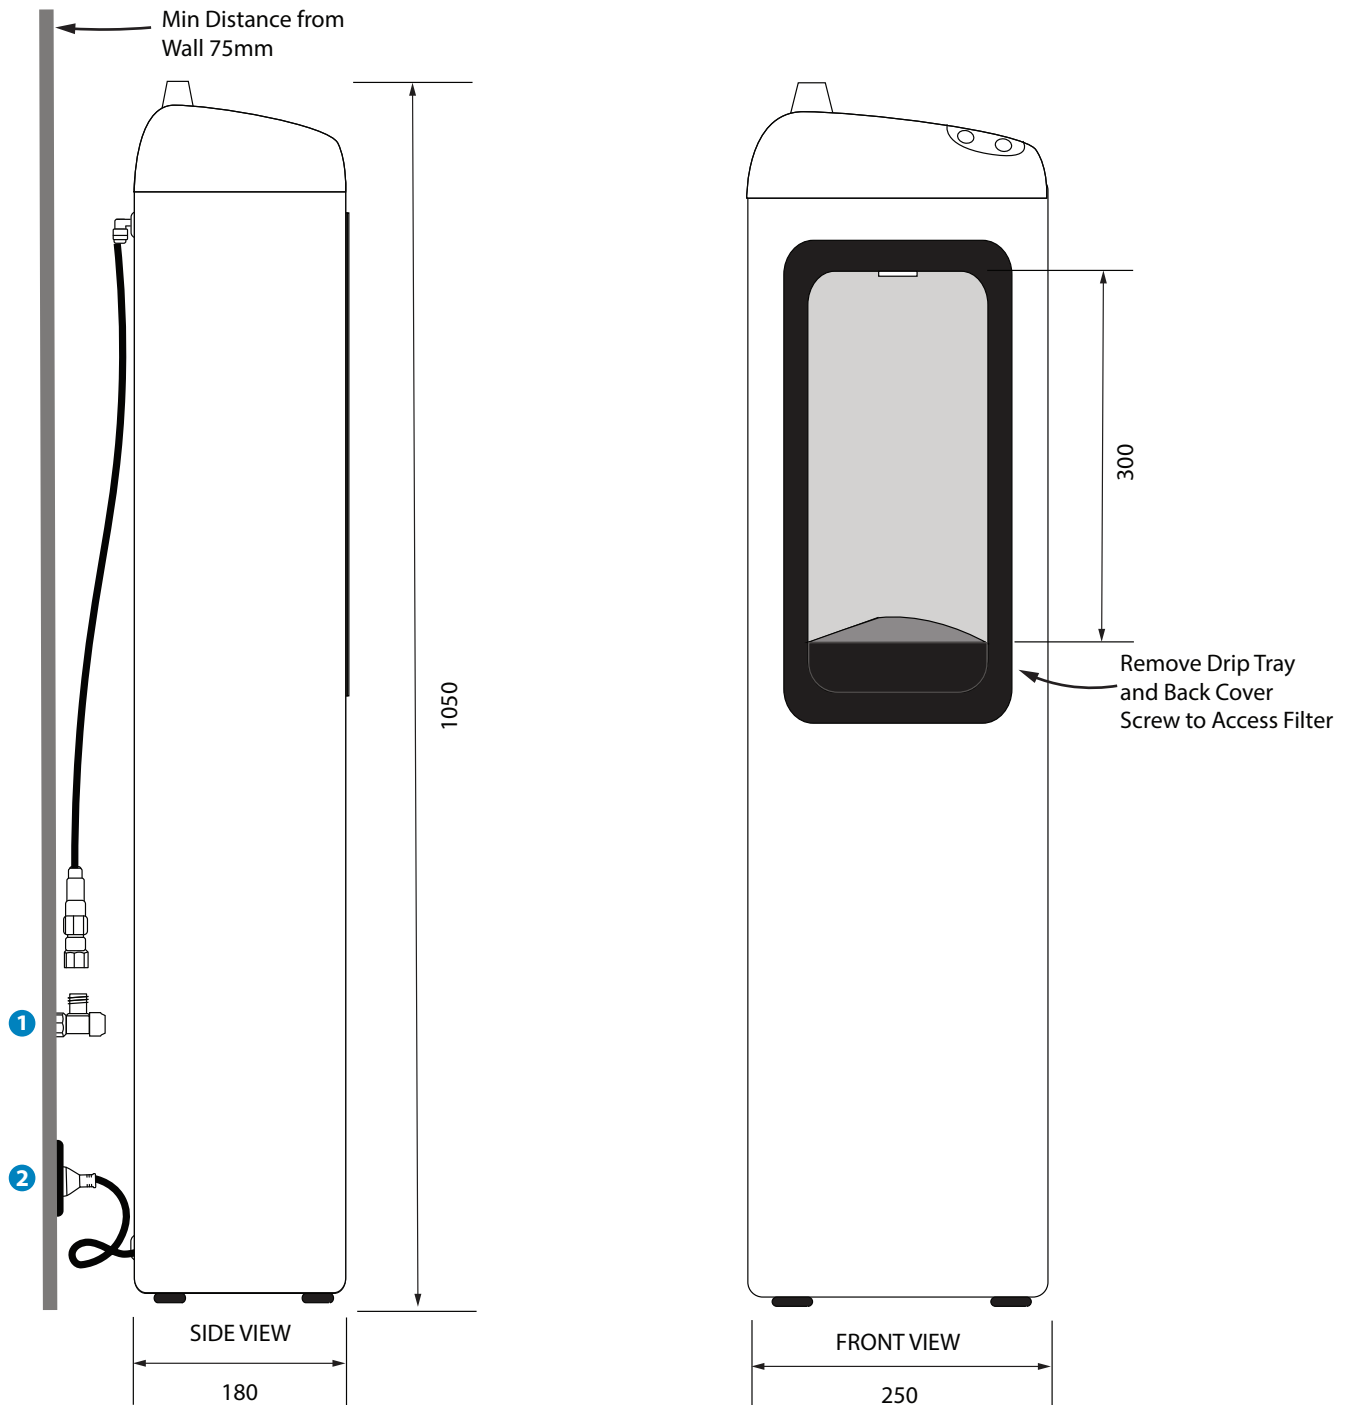

SITE REQUIREMENT

- 1 Mains Cold Water Isolation Tap
- 2 240V Power Outlet

Installation should be conducted in accordance with AS/NZS 3500.1 and AS/NZS 3500.2
 These instructions must be followed in order to validate your warranty.